


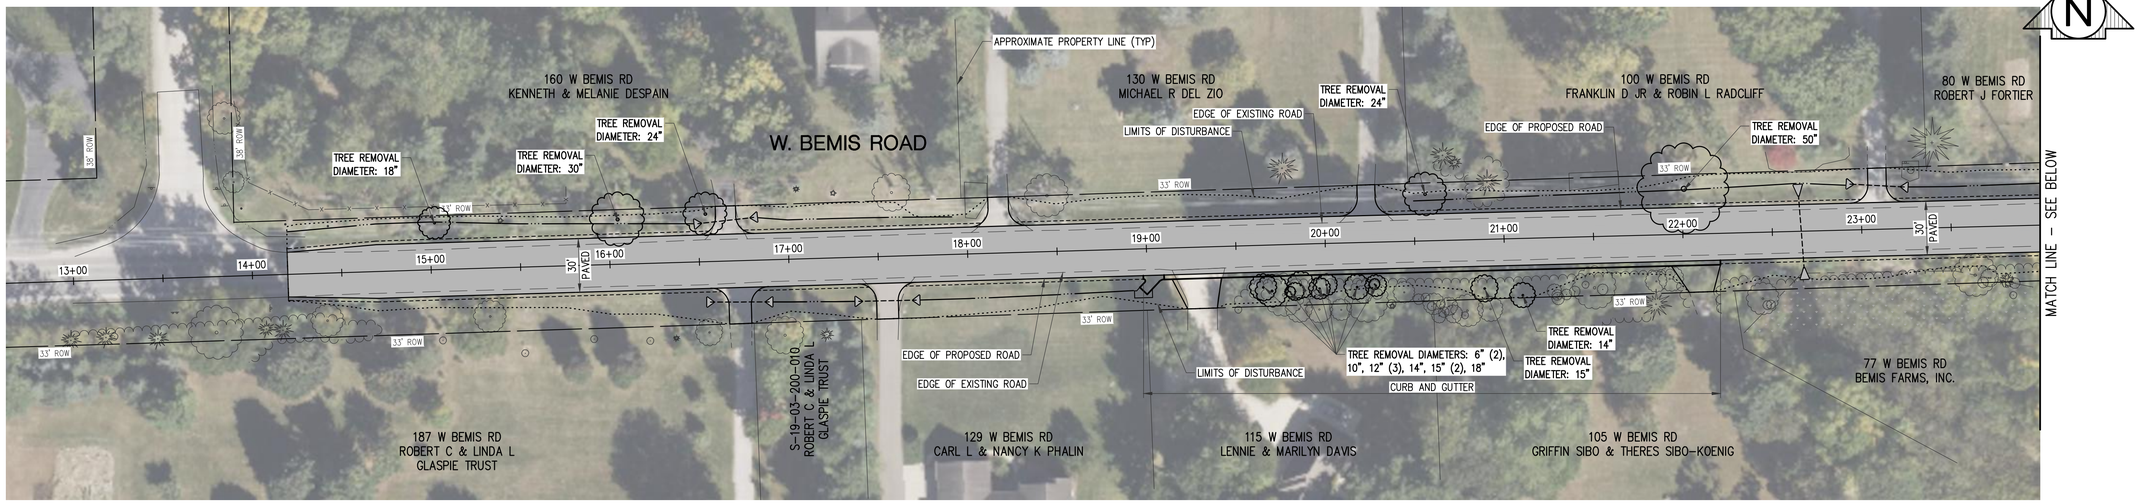



## LEGEND

PROPOSED PAVEMENT

## TREE REMOVAL SUMMARY

TOTAL TREES IN THE BEMIS ROAD RIGHT OF WAY: 42
TREE REMOVALS: 22

0 40 ft 80 ft

Know what's **below.**
**Call** before you dig.

PLAN DATE: OCTOBER 2026
PROJECT MGR: ANH
REVIEWER:
SCALE: 1" = 40'

ROWE PROFESSIONAL SERVICES COMPANY
27280 Haggerty Road, Suite C-2
Farmington Hills, MI 48331
O: (248) 675-1096
www.rowepsc.com

PREPARED FOR
WASHTENAW COUNTY ROAD COMMISSION
BEMIS ROAD REHABILITATION EAST SEGMENT

TREE REMOVAL EXHIBIT

REV:

SHT# 1 OF 3
JOB No: 2500839

PLOTTED: 10/12/2026 1:15 PM
L:\CAD\Projects\2500839\Dwg\Construction Drawings\Exhibits\Tree Removal Exhibit.dwg

0 40 ft 80 ft

Know what's **below.**
**Call** before you dig.

PLAN DATE: OCTOBER 2026
PROJECT MGR: ANH
REVIEWER:
SCALE: 1" = 40'

ROWE PROFESSIONAL SERVICES COMPANY
27280 Haggerty Road, Suite C-2
Farmington Hills, MI 48331
O: (248) 675-1096
www.rowepsc.com

PREPARED FOR
**WASHTENAW COUNTY ROAD COMMISSION**
**BEMIS ROAD REHABILITATION EAST SEGMENT**


TREE REMOVAL EXHIBIT

REV:

SHT# 2 OF 3

JOB No: 2500839

PLOTTED: 10/17/2026 1:15 PM
L:\CAD\Projects\2500839\Dwg\Construction Drawings\Exhibits\Tree Removal Exhibit.dwg

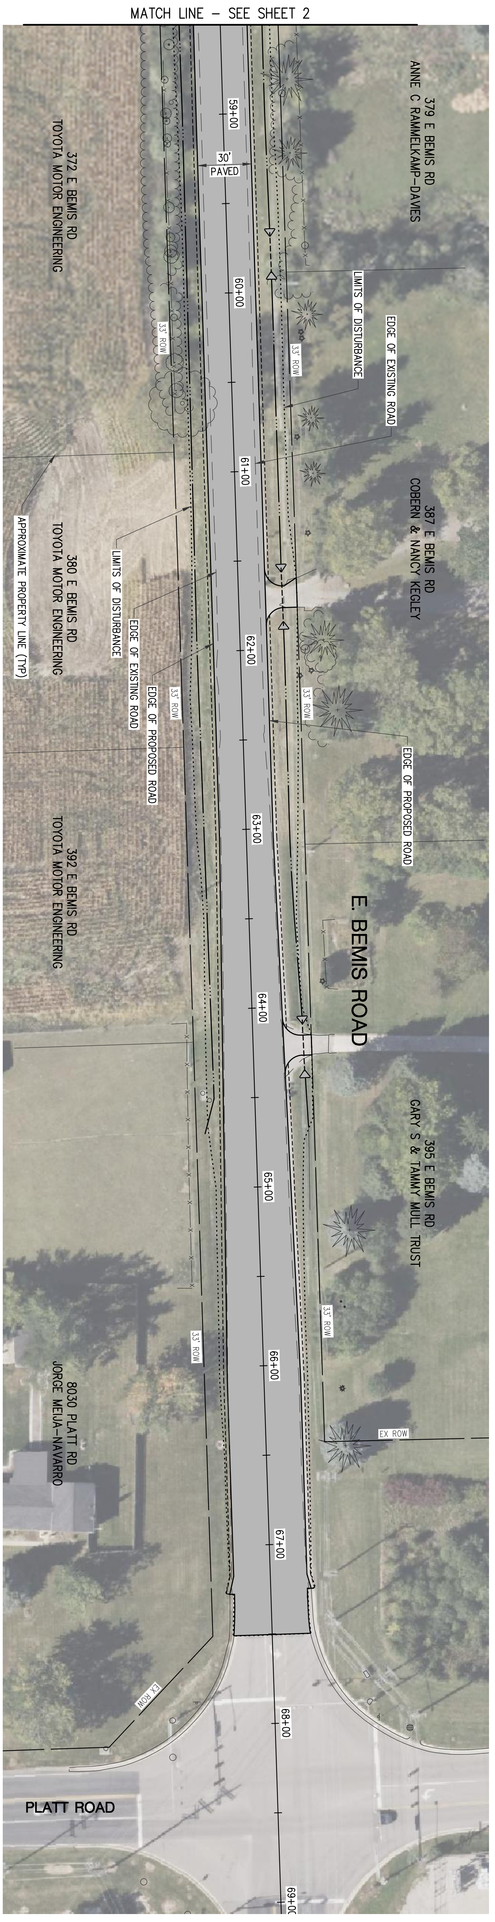


Know what's **below.** **Call** before you dig.

| | | | |
|---|---|---|---|
| SHT# 3 OF 3<br>JOB No: 2500839 | REV: | PREPARED FOR<br>**WASHTENAW COUNTY ROAD COMMISSION**<br>**BEMIS ROAD REHABILITATION EAST SEGMENT**<br>TREE REMOVAL EXHIBIT | ROWE PROFESSIONAL SERVICES COMPANY<br>27280 Haggerty Road, Suite C-2<br>Farmington Hills, MI 48331<br>O: (248) 675-1096<br>www.rowepsc.com | PLAN DATE: OCTOBER 2026<br>PROJECT MGR: ANH<br>REVIEWER:<br>SCALE: 1" = 40' |

PLOTTED: 10/12/2026 1:17 PM L:\CAD\Projects\2500839\Dwg\Construction Drawings\Exhibits\Tree Removal Exhibit.dwg