


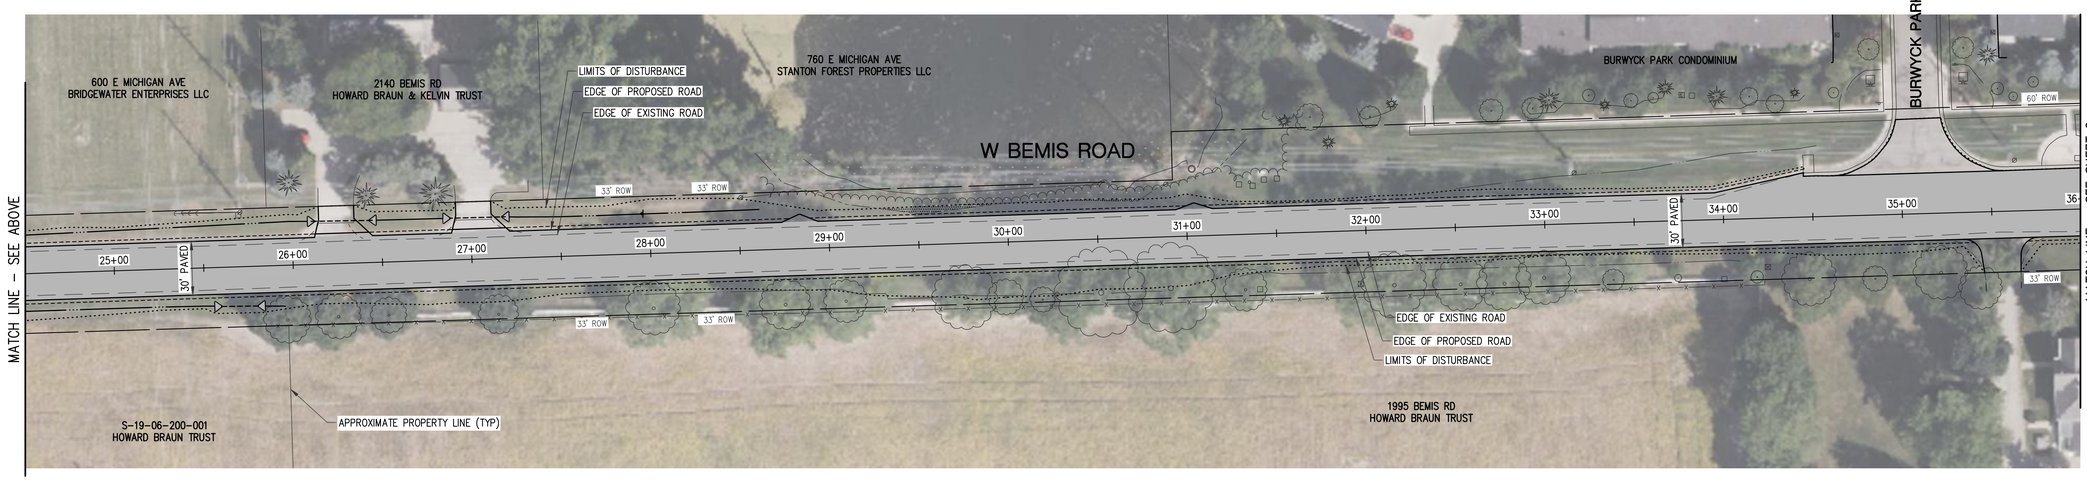

LEGEND

MILL AND OVERLAY

CRUSH AND SHAPE

TREE REMOVAL SUMMARY

TOTAL TREES IN THE BEMIS ROAD RIGHT OF WAY: 99
TREE REMOVALS: 11

0 40 ft 80 ft

Know what's **below.** **Call** before you dig.

PLAN DATE: OCTOBER 2026
PROJECT MGR: ANH
REVIEWER:
SCALE: 1" = 40'

ROWE PROFESSIONAL SERVICES COMPANY
27280 Haggerty Road, Suite C-2
Farmington Hills, MI 48331
O: (248) 675-1096
www.rowepsc.com


PREPARED FOR
WASHTENAW COUNTY ROAD COMMISSION
BEMIS ROAD REHABILITATION WEST SEGMENT

TREE REMOVAL EXHIBIT

REV:

SHT# 1 OF 4
JOB No: 2500838

PLOTTED: 10/27/2026 10:58 AM L:\CAD\Projects\2500838\Dwg\Construction Drawings\Exhibits\EX-2500838-Tree Exhibit.dwg

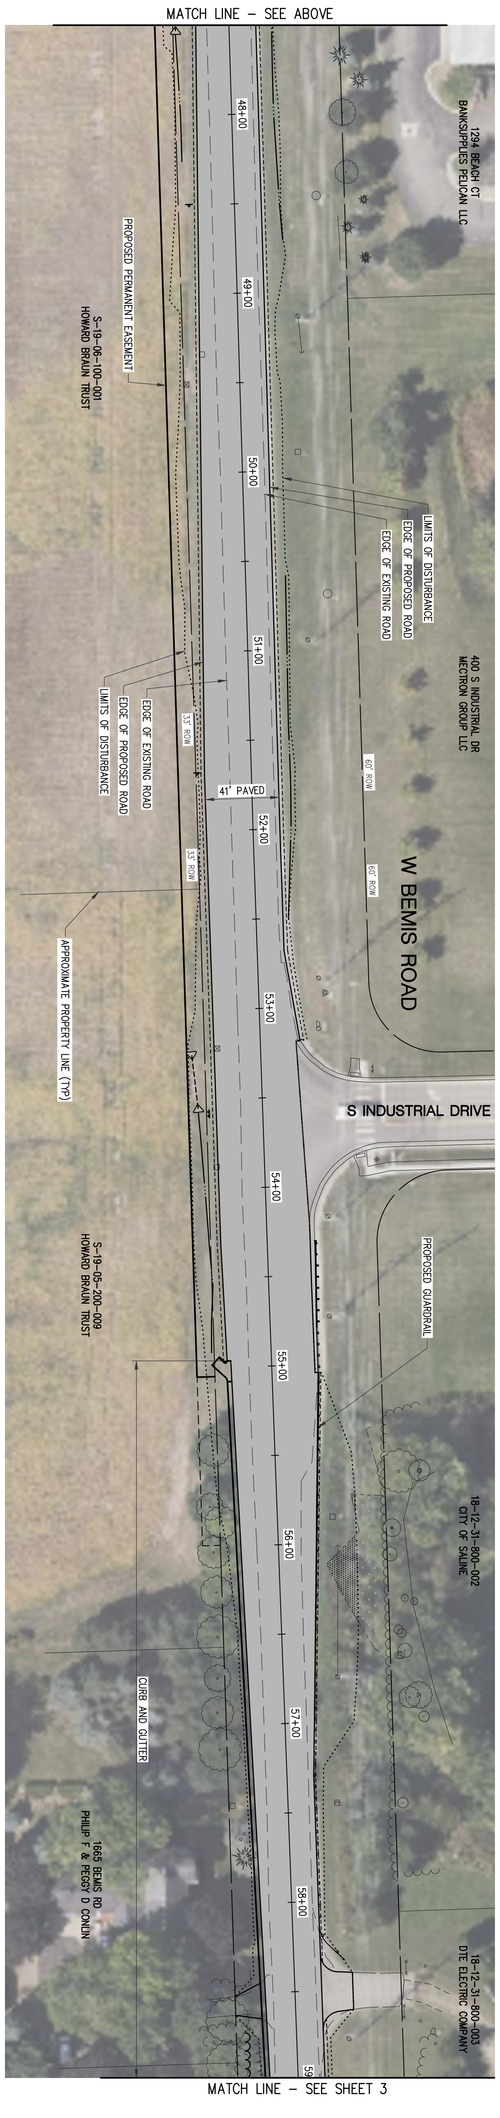



0 40 ft 80 ft

Know what's below. Call before you dig. 811

REV:

SHT# 2 OF 4

JOB No: 2500838

PREPARED FOR

WASHTENAW COUNTY ROAD COMMISSION

BEMIS ROAD REHABILITATION WEST SEGMENT

TREE REMOVAL EXHIBIT

ROWE PROFESSIONAL SERVICES COMPANY

27280 Haggerty Road, Suite C-2
Farmington Hills, MI 48331

O: (248) 675-1096
www.rowepsc.com

PLAN DATE: OCTOBER 2026

PROJECT MGR: ANH

REVIEWER:

SCALE: 1" = 40'

PLOTTED: 10/21/2026 10:58 AM L:\CAD\Projects\2500838\Dwg\Construction Drawings\Exhibits\EX-2500838-Tree Exhibit.dwg

0 40 ft 80 ft

Know what's **below.**
Call before you dig.

PLAN DATE: OCTOBER 2026
PROJECT MGR: ANH
REVIEWER:
SCALE: 1" = 40'

ROWE PROFESSIONAL SERVICES COMPANY
27280 Haggerty Road, Suite C-2
Farmington Hills, MI 48331
O: (248) 675-1096
www.rowepsc.com

PREPARED FOR
WASHTENAW COUNTY ROAD COMMISSION
BEMIS ROAD REHABILITATION WEST SEGMENT

TREE REMOVAL EXHIBIT

REV:

SHT# 3 OF 4

JOB No: 2500838

PLOTTED: 10/21/2026 10:58 AM
L:\CAD\Projects\2500838\Dwg\Construction Drawings\Exhibits\EX-2500838-Tree Exhibit.dwg



Know what's below. Call before you dig. 811

SHT# 4 OF 4 JOB No: 2500838	REV:	PREPARED FOR WASHTENAW COUNTY ROAD COMMISSION BEMIS ROAD REHABILITATION WEST SEGMENT TREE REMOVAL EXHIBIT	ROWE PROFESSIONAL SERVICES COMPANY 27280 Haggerty Road, Suite C-2 Farmington Hills, MI 48331 O: (248) 675-1096 www.rowepsc.com	PLAN DATE: OCTOBER 2026 PROJECT MGR: ANH REVIEWER: SCALE: 1" = 40'

PLOTTED: 10/21/2026 10:58 AM L:\CAD\Projects\2500838\Dwg\Construction Drawings\Exhibits\EX-2500838-Tree Exhibit.dwg