Bemis Rd Reconstruction Project

Virtual Meeting: October 27, 2026









Introduction


- Felix Weber
  - Project Manager
  - Washtenaw County Road Commission (WCRC)
  - (734) 327-6689
  - weberf@wcroads.org





Bemis Rd Reconstruction Project
Keveling Dr and Moon Rd
Warner Rd and Platt Rd

WASHTENAW COUNTY ROAD COMMISSION

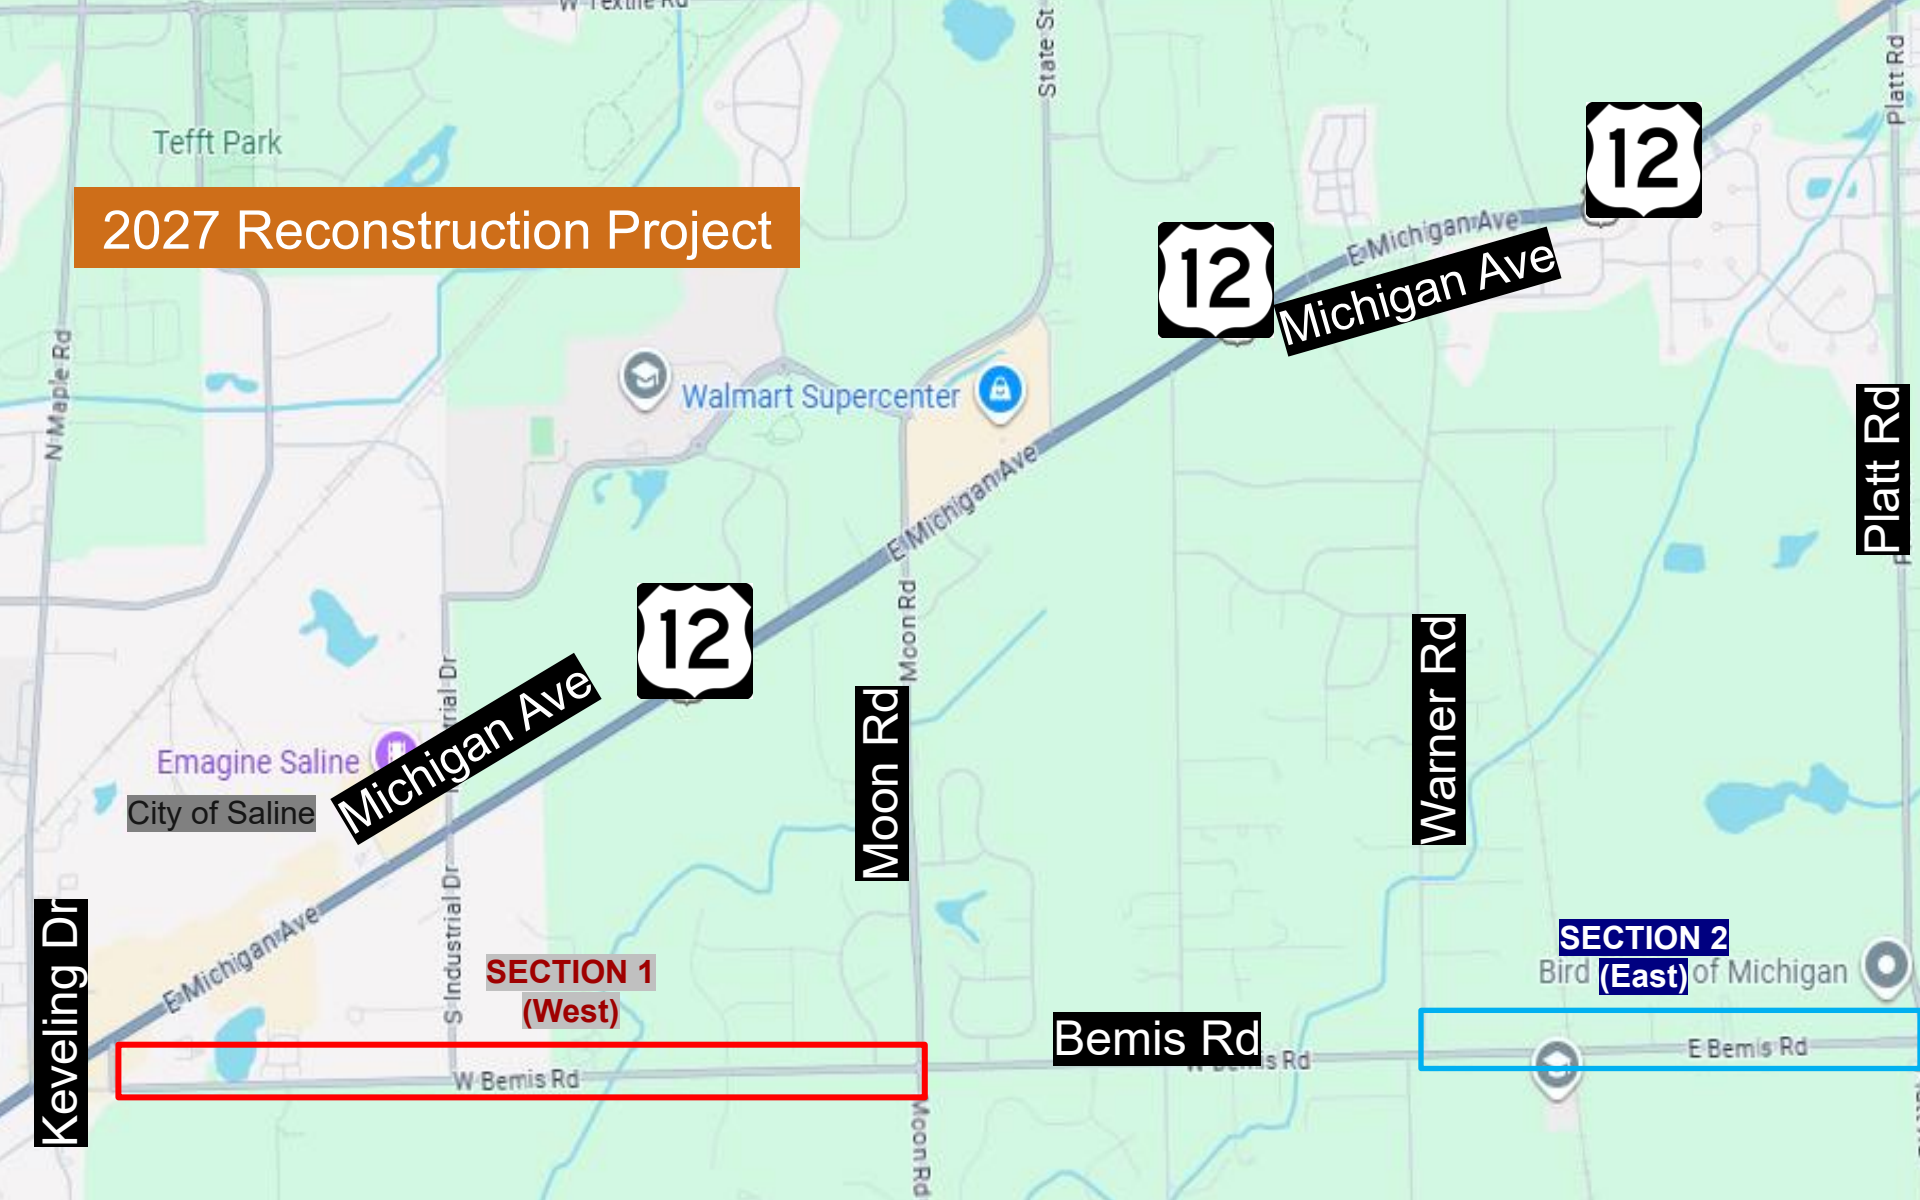
2027 Reconstruction Project
Tefft Park
Walmart Supercenter
Emagine Saline
City of Saline
12
Michigan Ave
E Michigan Ave
Moon Rd
Warner Rd
Platt Rd
Keveling Dr
N Maple Rd
S Industrial Dr
State St
SECTION 1
(West)
SECTION 2
(East)
W Bemis Rd
E Bemis Rd
Bemis Rd
Bird of Michigan

Project Selection - Funding


- Funding
  - Roads & Non-Motorized Millage
    - 2025-2028 through voter support
    - Money generated within a Township are allocated to that Township



Scope of Work

- Pulverize and pave
  - For pavement in poor condition



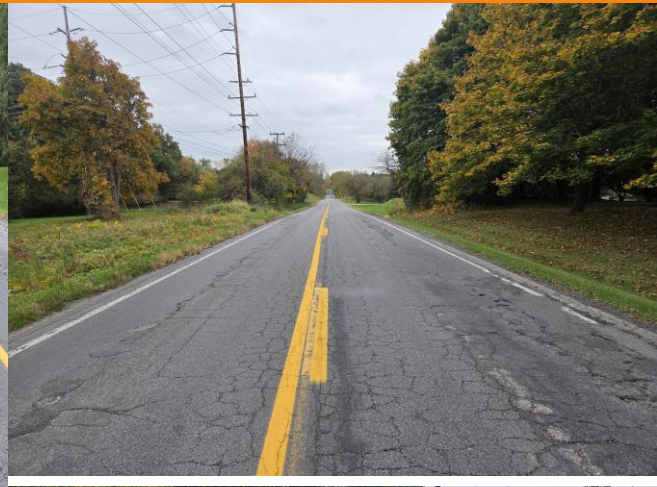




Proposed Plan: Bemis Rd Reconstruction

Keveling Dr to Moon Rd & Warner Rd to Platt Rd


- Pulverize, shape, & compact existing road
- Place 4” of new asphalt pavement
- Maintain current 11’ lane widths
- 4’ paved + 2’ gravel shoulder width (each side)
- Some tree removals are required

Typical Cross Section - Existing

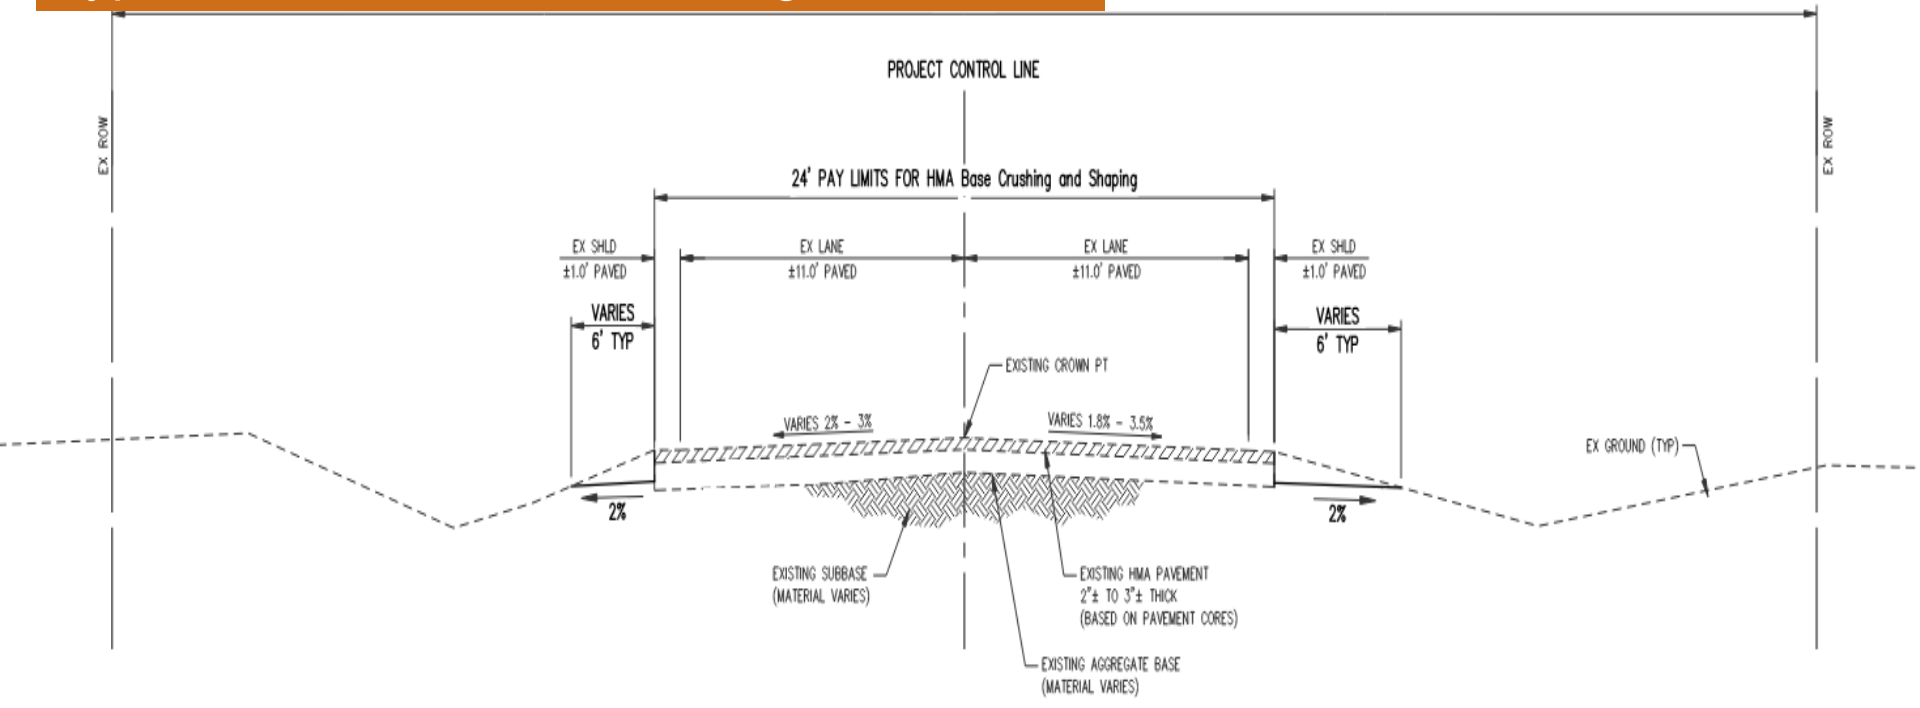


EXISTING TYPICAL CROSS SECTION

Typical Cross Section - Proposed

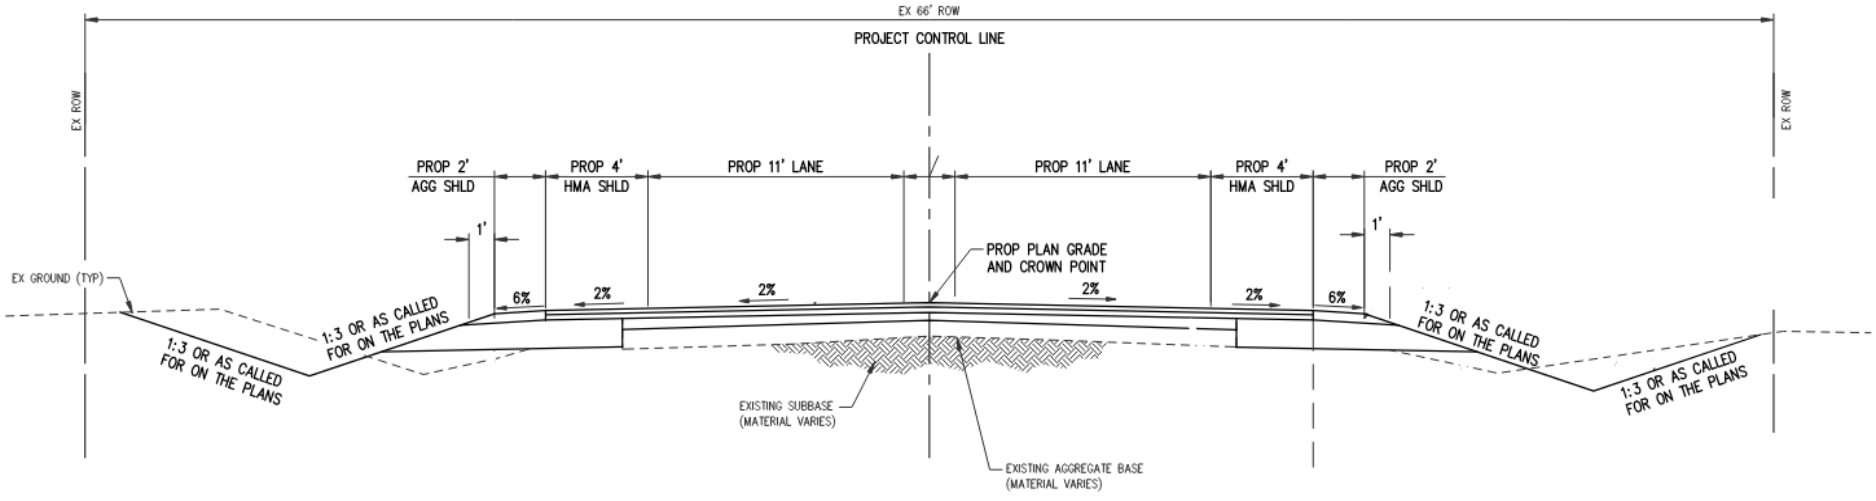


PROPOSED TYPICAL CROSS SECTION

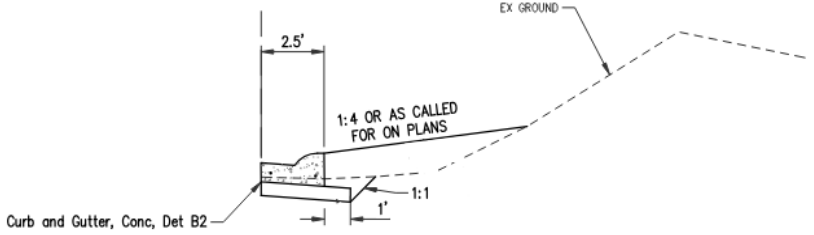

PROPOSED PARTIAL SECTION

Bemis Rd – Tree Exhibit 1 (West)



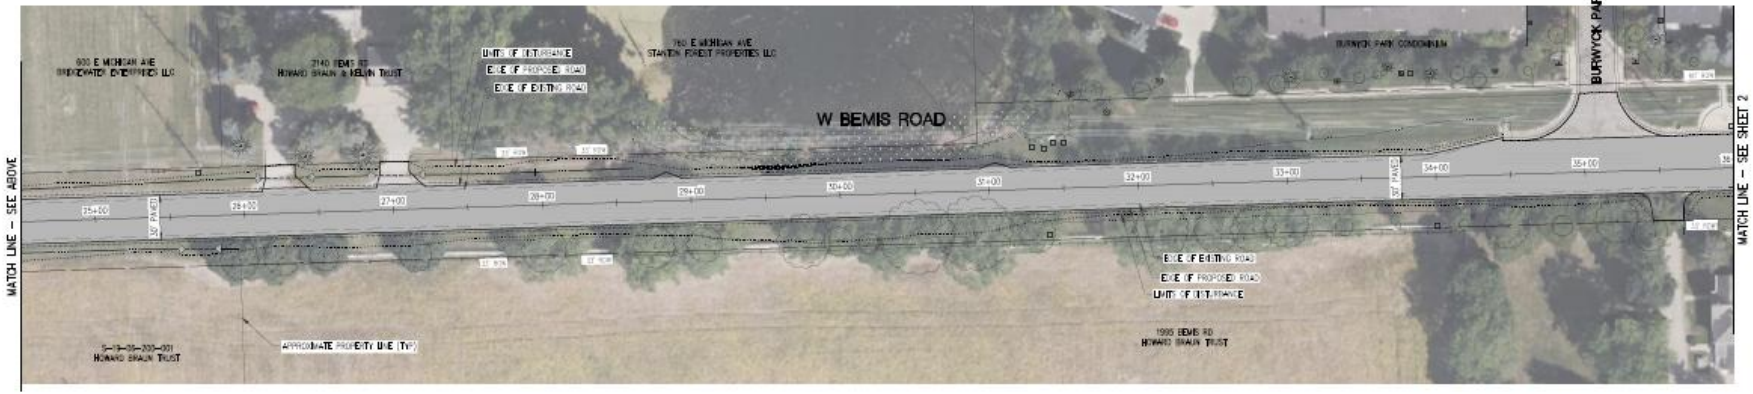

LEGEND

MILL AND OVERLAY

CRUSH AND SHAPE

TREE REMOVAL SUMMARY

TOTAL TREES IN THE BEMIS ROAD RIGHT OF WAY: 99

ROWE PROFESSIONAL SERVICES COMPANY

PLAN DATE: OCTOBER 2026

PROJECT MGR.: ANH

PREPARED FOR


WASHTENAW COUNTY ROAD COMMISSION

BEMIS ROAD REHABILITATION WEST SEGMENT

REV:

Bemis Rd – Tree Exhibit 1 (West)



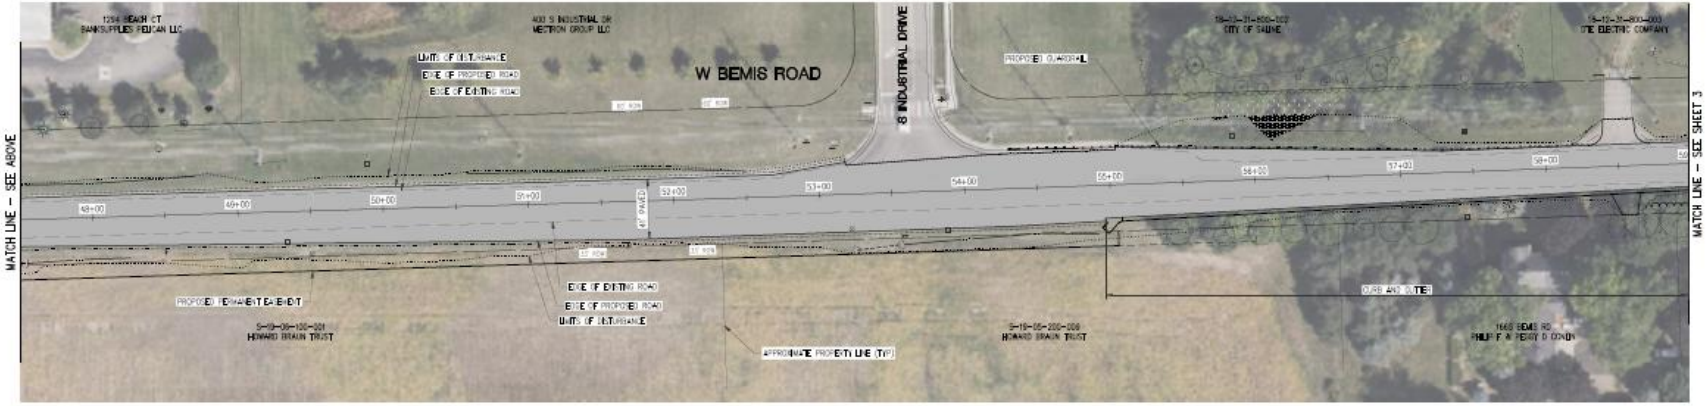

PLAN DATE: OCTOBER 2026
PROJECT MGR: ANH
REVIEWER:
SCALE: 1" = 40'

ROWE PROFESSIONAL SERVICES COMPANY
O: (248) 675-1060
www.rowepsc.com
27280 Haggerty Road, Suite C-2
Farmington Hills, MI 48331

PREPARED FOR
WASHTENAW COUNTY ROAD COMMISSION
BEMIS ROAD REHABILITATION WEST SEGMENT
TREE REMOVAL EXHIBIT

REV:

SHT# 2 OF 4
JOB No: 2500838

Know what's below. Call before you dig.

Bemis Rd – Tree Exhibit 1 (West)





Know what's below. Call before you dig.

PREPARED FOR
WASHTENAW COUNTY ROAD COMMISSION
BEMIS ROAD REHABILITATION WEST SEGMENT
TREE REMOVAL EXHIBIT


PLAN DATE: OCTOBER 2026
PROJECT MGR: ANH
REVIEWER:
SCALE: 1" = 40'


ROWE PROFESSIONAL SERVICES COMPANY
27280 Haggerty Road, Suite C-2
Farmington Hills, MI 48331
O: (248) 675-1096
www.rowepsc.com

REV:

SHT# 3 OF 4
JOB No: 2500838

Bemis Rd – Tree Exhibit 1 (West)

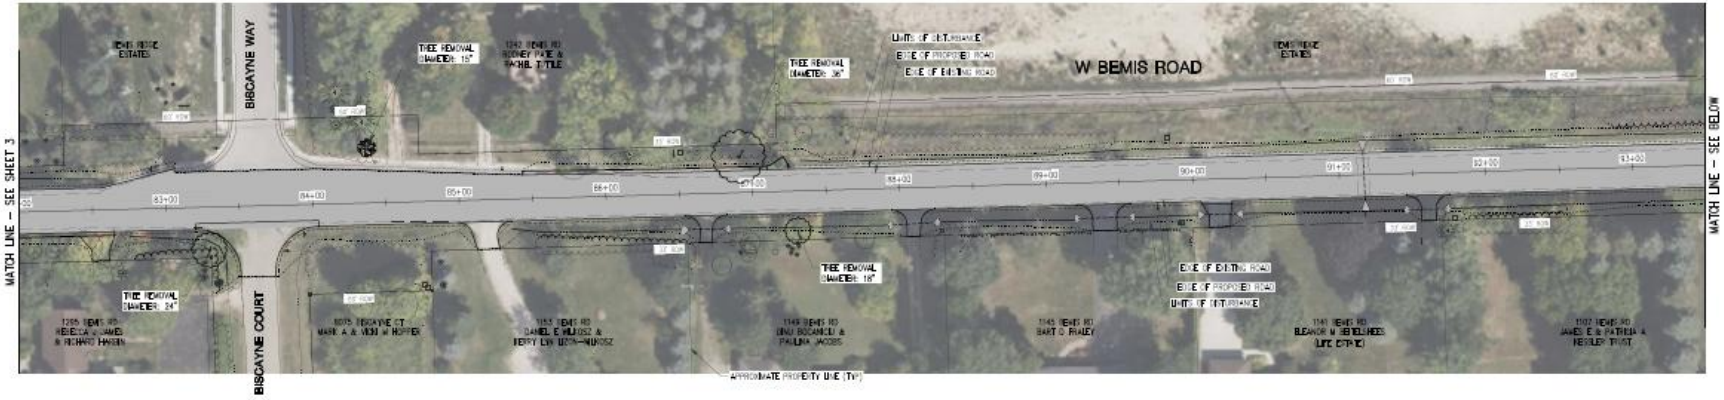

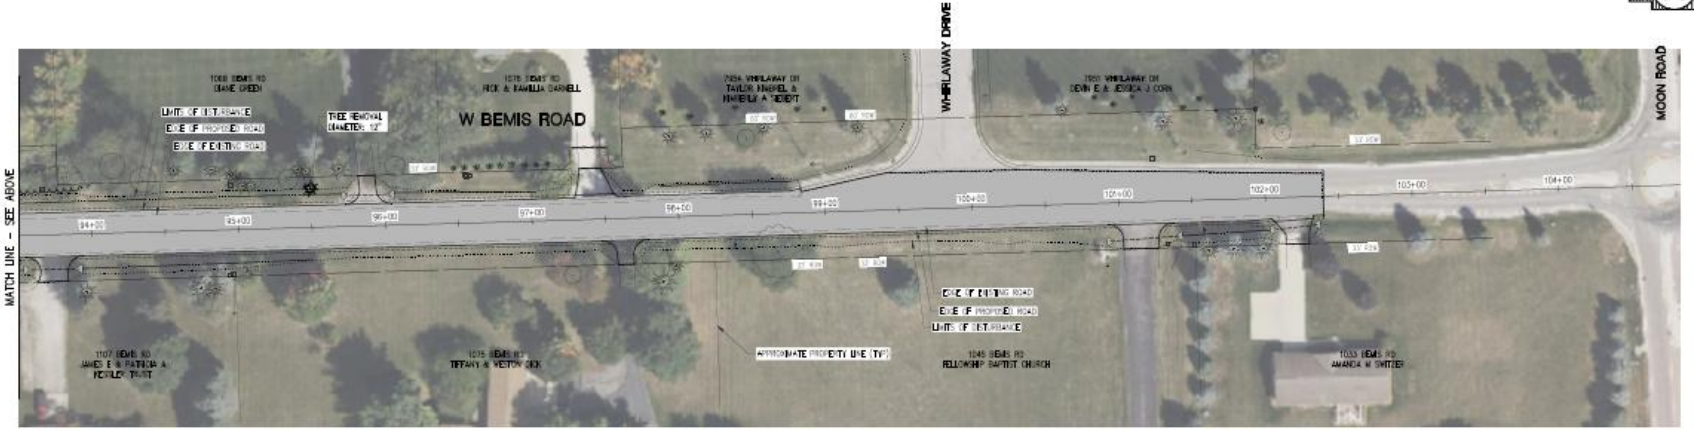

PREPARED FOR
WASHTENAW COUNTY ROAD COMMISSION
BEMIS ROAD REHABILITATION WEST SEGMENT

TREE REMOVAL EXHIBIT

PLAN DATE: OCTOBER 2026
PROJECT MGR.: ANH
REVIEWER:
SCALE: 1" = 40'

ROWE PROFESSIONAL SERVICES COMPANY
27280 Haggerty Road, Suite C-2
Farmington Hills, MI 48331
O: (248) 675-1096
www.rowepsc.com


REV:

SHT# 4 OF 4
JOB No: 2500838

Know what's below. Call before you dig.



Bemis Rd – Tree Exhibit 1 (East)

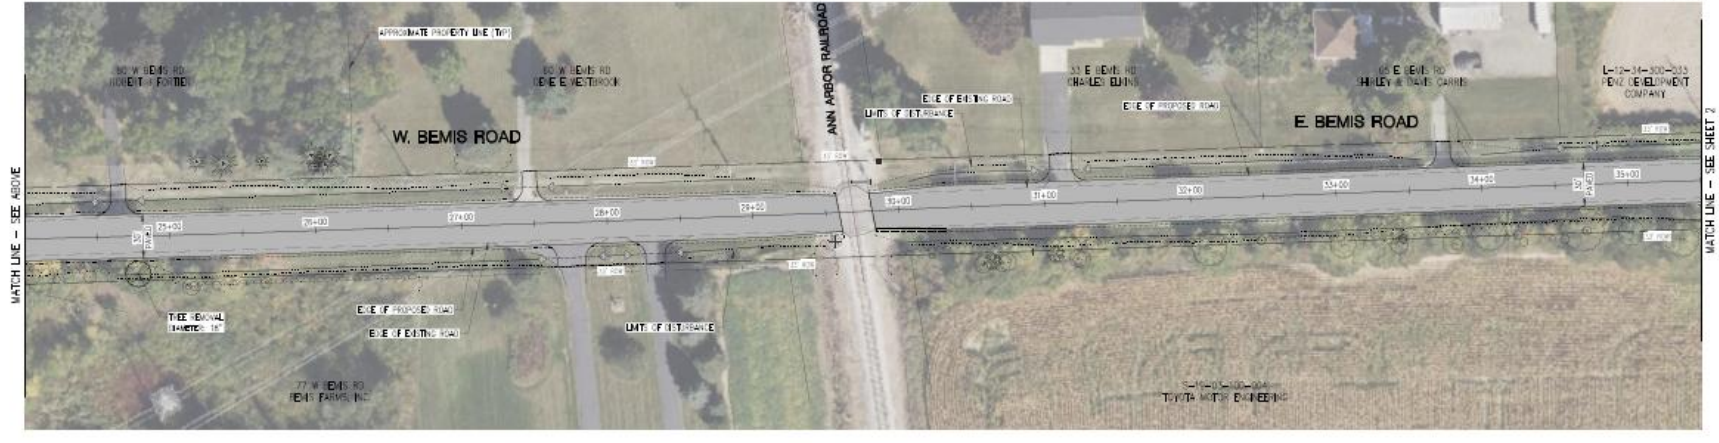

LEGEND

PROPOSED PAVEMENT

TREE REMOVAL SUMMARY

TOTAL TREES IN THE BEMIS ROAD RIGHT OF WAY: 42
TREE REMOVALS: 22

Know what's below. Call before you dig

PLAN DATE: OCTOBER 2026
PROJECT MGR: ANH
REVIEWER:
SCALE: 1" = 40'

ROWE PROFESSIONAL SERVICES COMPANY
27280 Haggerty Road, Suite C-2
Farmington Hills, MI 48331
O: (248) 675-1099
www.rowepsc.com

PREPARED FOR
WASHTENAW COUNTY ROAD COMMISSION
BEMIS ROAD REHABILITATION EAST SEGMENT
TREE REMOVAL EXHIBIT

REV:

SHT# 1 OF 3
JOB No: 2500839



Bemis Rd – Tree Exhibit 1 (East)



ROWE PROFESSIONAL SERVICES COMPANY

PREPARED FOR
WASHTENAW COUNTY ROAD COMMISSION
BEMIS ROAD REHABILITATION EAST SEGMENT
TREE REMOVAL EXHIBIT

SHT# 2 OF 3

Bemis Rd – Tree Exhibit 1 (East)




PREPARED FOR
WASHTENAW COUNTY ROAD COMMISSION
BEMIS ROAD REHABILITATION EAST SEGMENT
TREE REMOVAL EXHIBIT

ROWE PROFESSIONAL SERVICES COMPANY

SHT# 3 OF 3

Tentative Schedule

- Next Steps
  - Inform property owners
  - Tree removals prior to April 1, 2027
  - Permitting
  - Contractor bid
  - Construction Info Meeting, Spring 2027
- Construction 2027
  - Schedule TBD

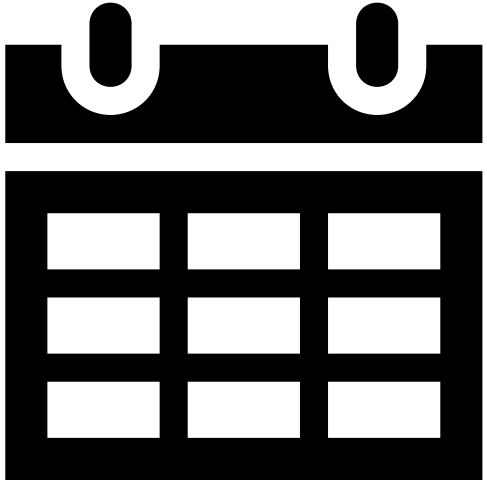

Contact Information

- Felix Weber
  - Project Manager
  - Washtenaw County Road Commission (WCRC)
  - (734) 327-6689
  - weberf@wcroads.org

