PORTLAND CEMENT CONCRETE PAVEMENT CROSS-SECTION

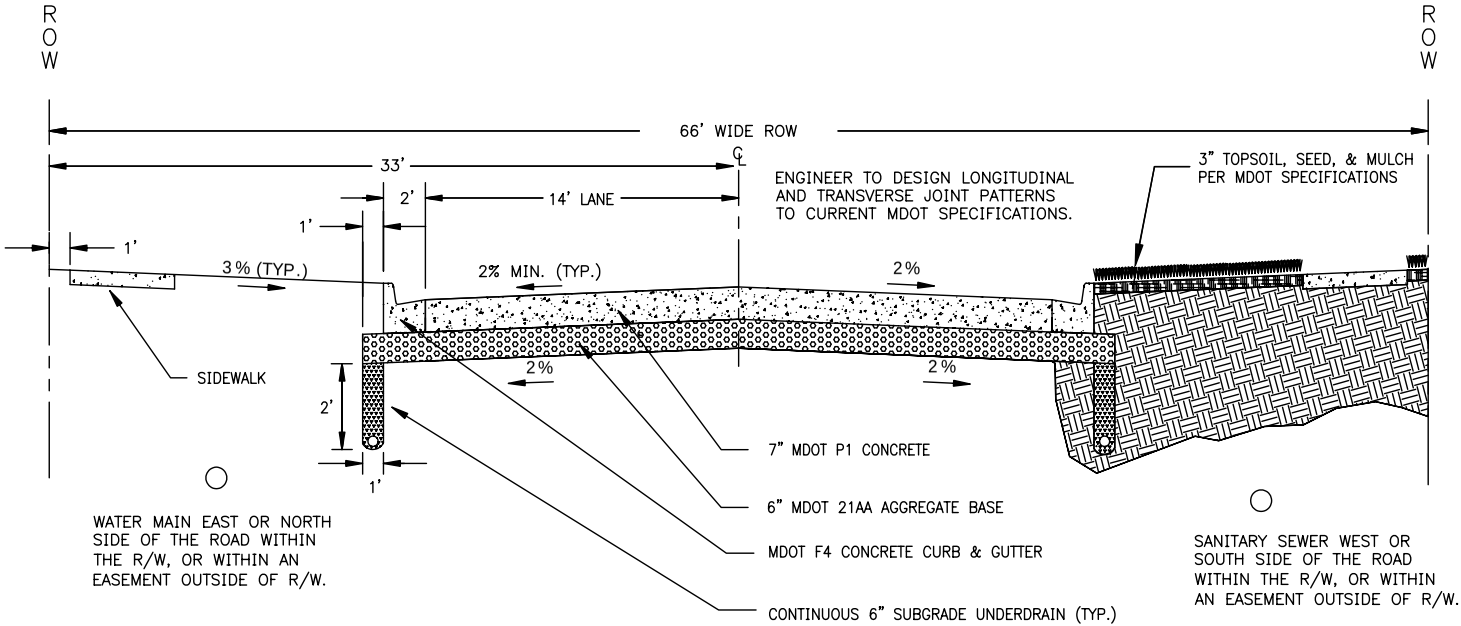

COUNTY ROAD WASHTENAW COMMISSION

TYPICAL HIGH DENSITY URBAN RESIDENTIAL - 66' ROW

(MORE THAN 6 DWELLINGS PER ACRE)

SCALE: N.T.S.

REV. 08-26-04